


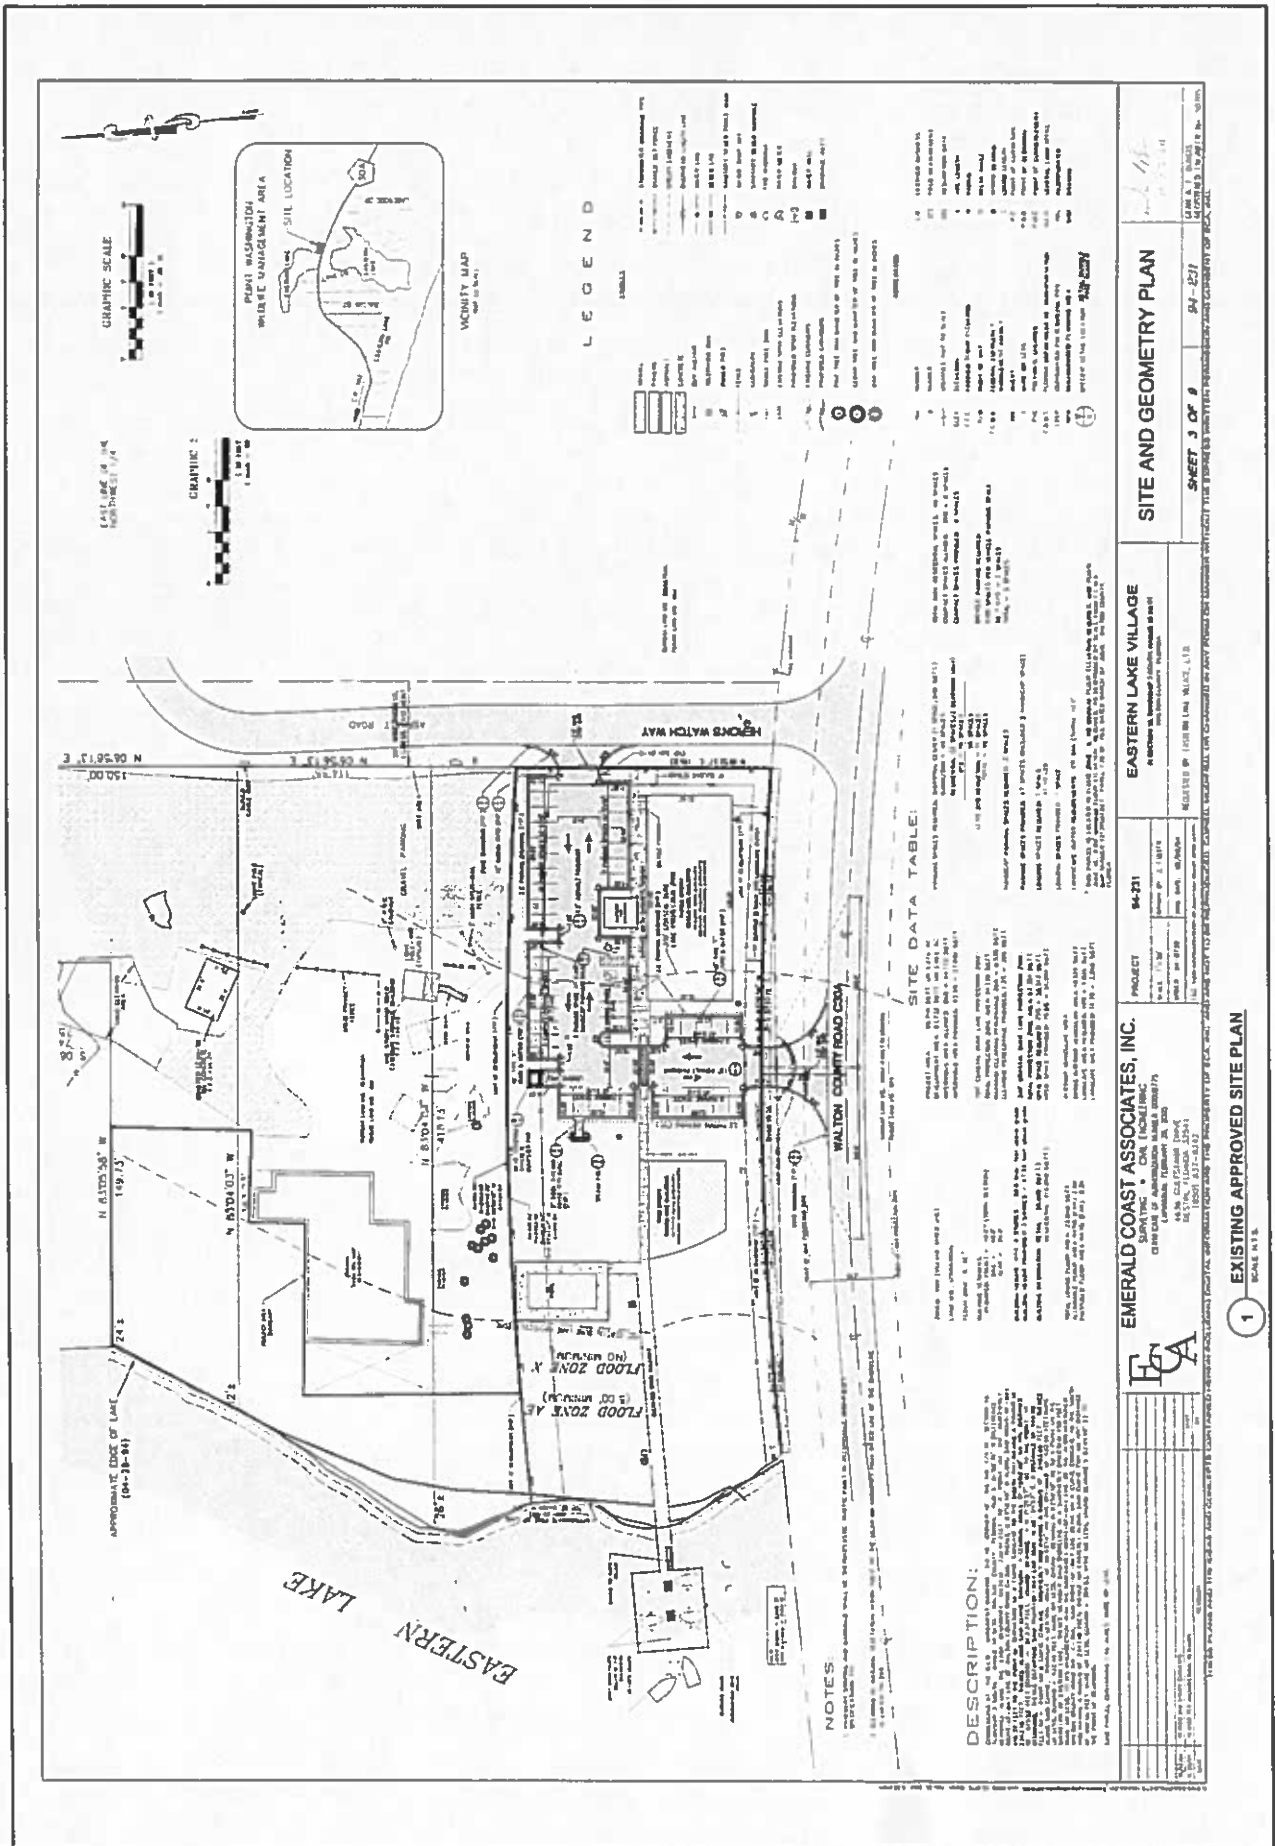



DATE FOR
CHECKED BY
REMARKS
BY
DATE

PREPARED FOR:
EAST VILLAGE HUNTER MODIFICATION
CHESAPEL WATERS COUNTRY, FLORIDA




CORE ENGINEERING & CONSULTING, INC.
CIVIL & ENVIRONMENTAL ENGINEERING
3907 COMMONS DRIVE W.
SUITE F
DUNTELL, FLORIDA 33541
PHONE: (800) 650-2848
FAX: (800) 657-1578
WEB: WWW.CORECONSULTING.COM
CERTIFICATE OF AUTHORIZATION NO. 28155

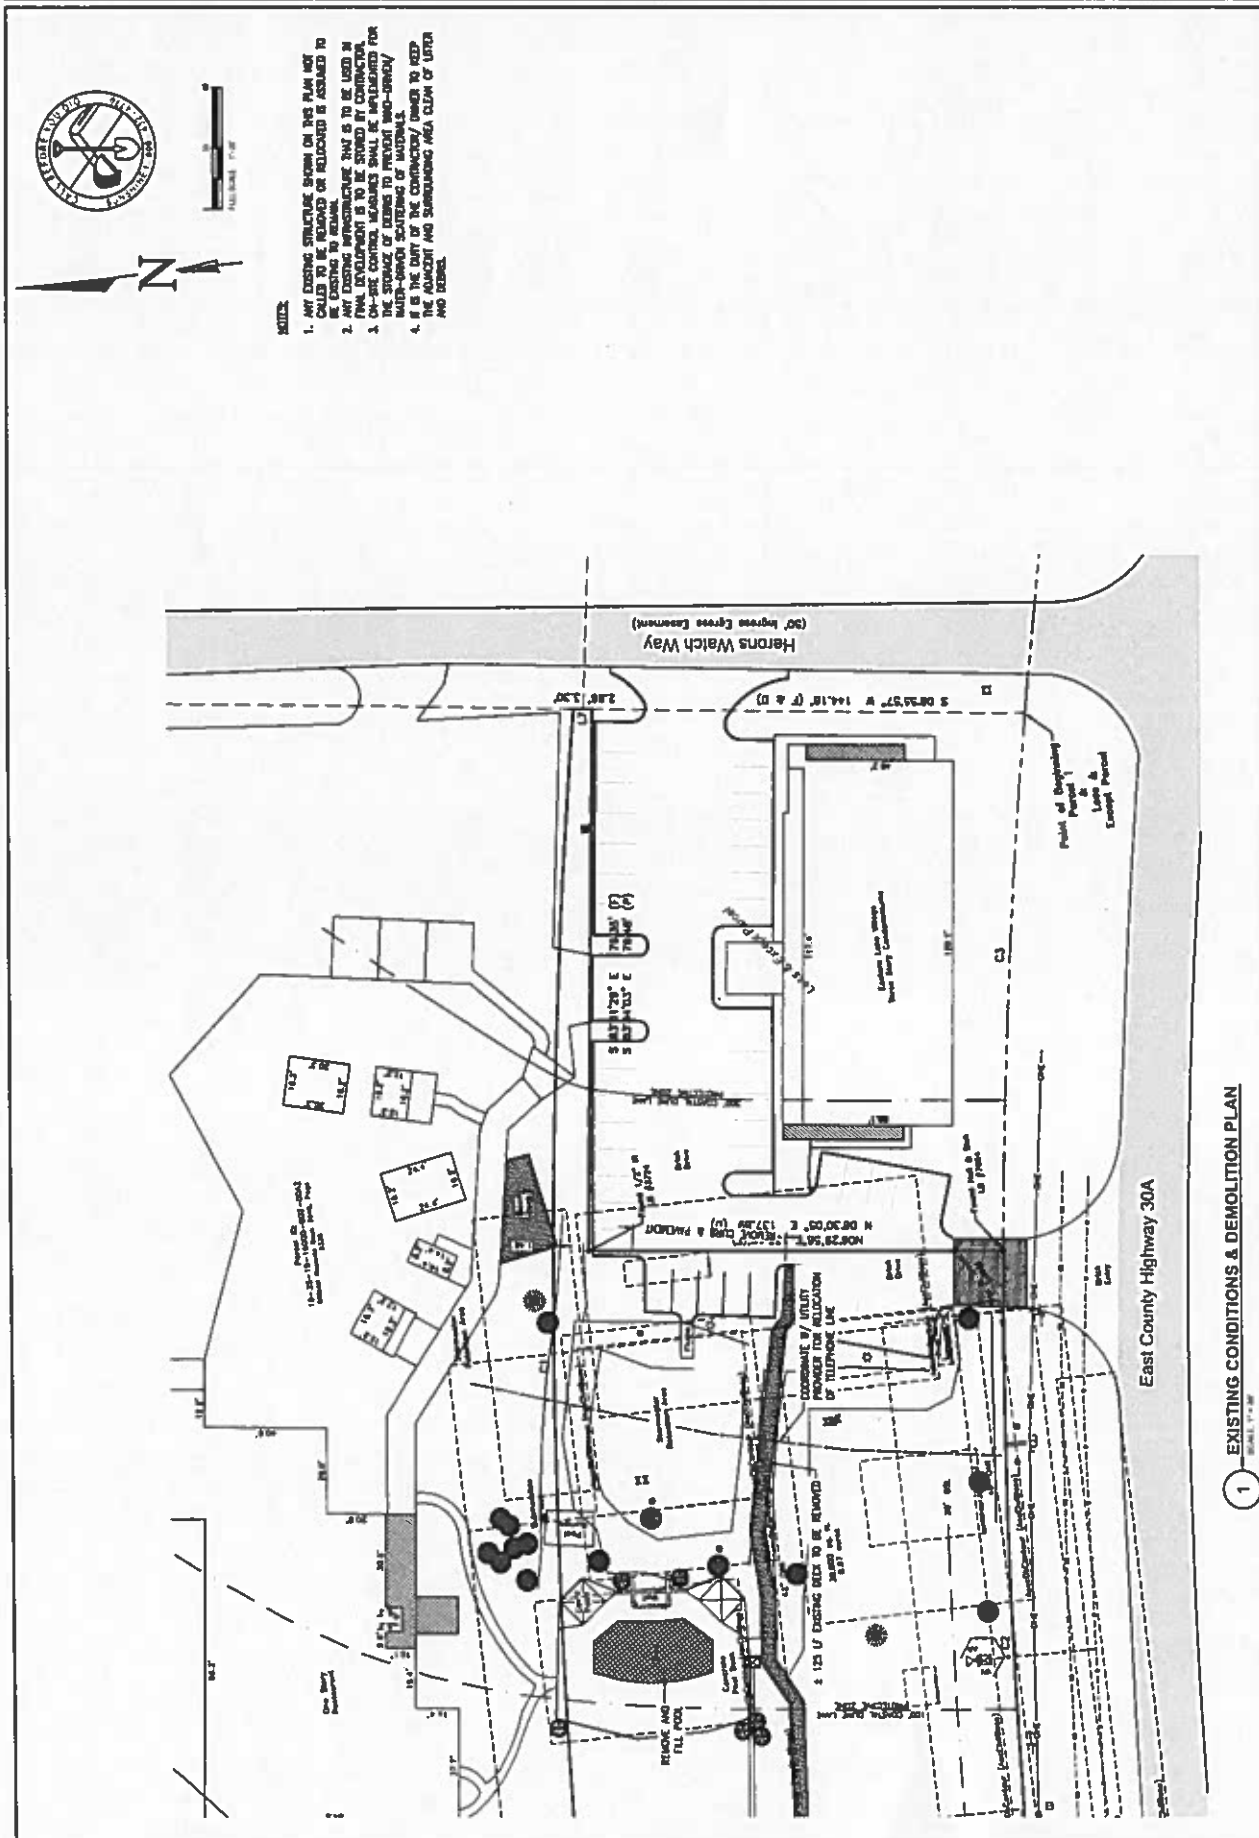


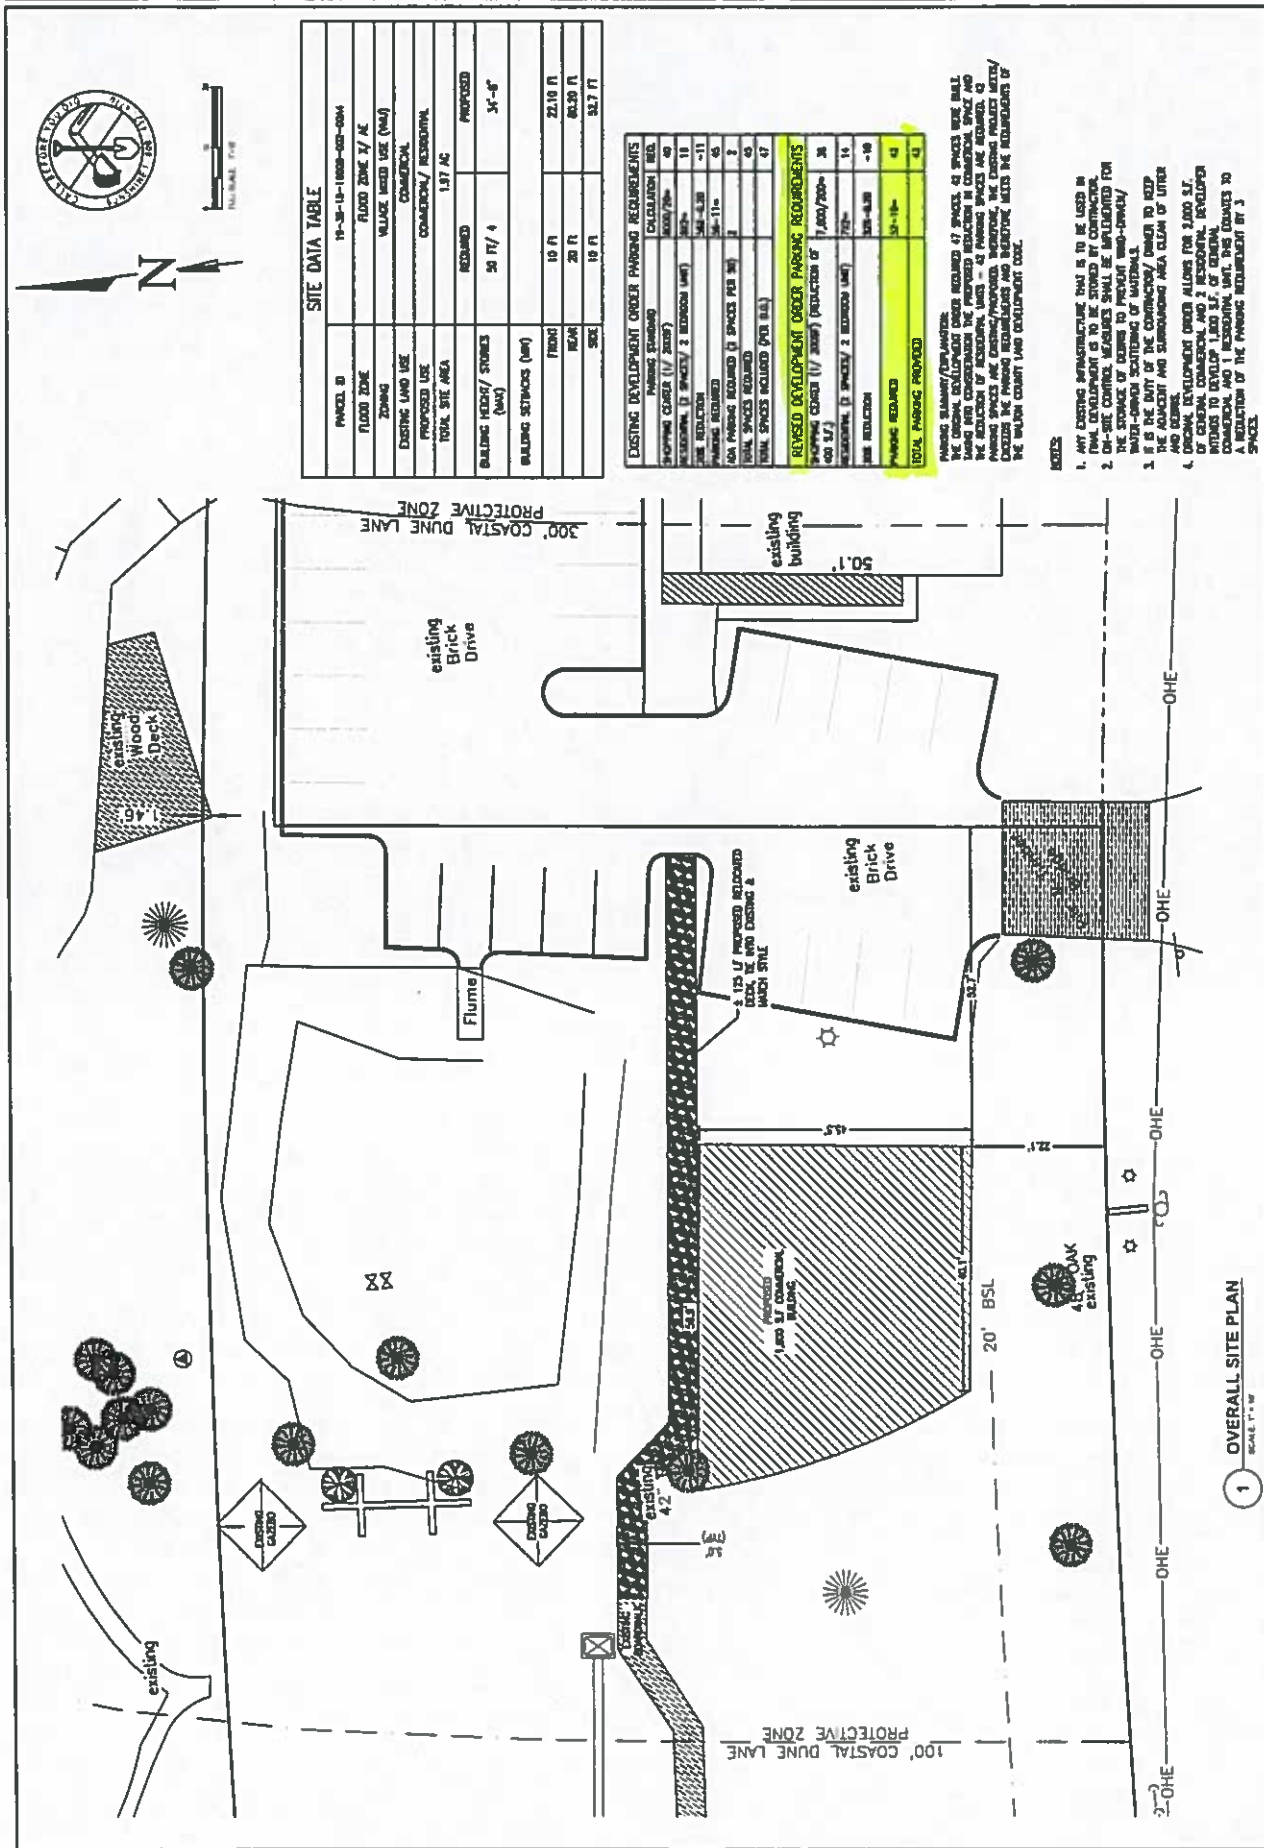


PREPARED FOR: EASTERN LAKE VILLAGE MANOR ASSOCIATION 1330 E. 14TH AVENUE, FLORIDA		2ND LEVEL FLOOR PLAN	
SCALE FOR: Overall: 1/8" = 1'-0" Wall: 1/16" = 1'-0" Window: 1/16" = 1'-0" Door: 1/16" = 1'-0" Stair: 1/16" = 1'-0" Elevation: 1/8" = 1'-0" Section: 1/8" = 1'-0" Foundation: 1/8" = 1'-0" Detail: 1/8" = 1'-0" Notes: 1/8" = 1'-0" Date: 10/15/00		CORE ENGINEERING & CONSULTING, INC. 3807 CHANDLER DRIVE N. SUITE 100 CENTRAL FLORIDA 32541 TEL: (407) 457-1578 FAX: (407) 457-1578 WWW.COREENGINEERING.COM CERTIFICATE OF AUTHORIZATION NO. 28155	

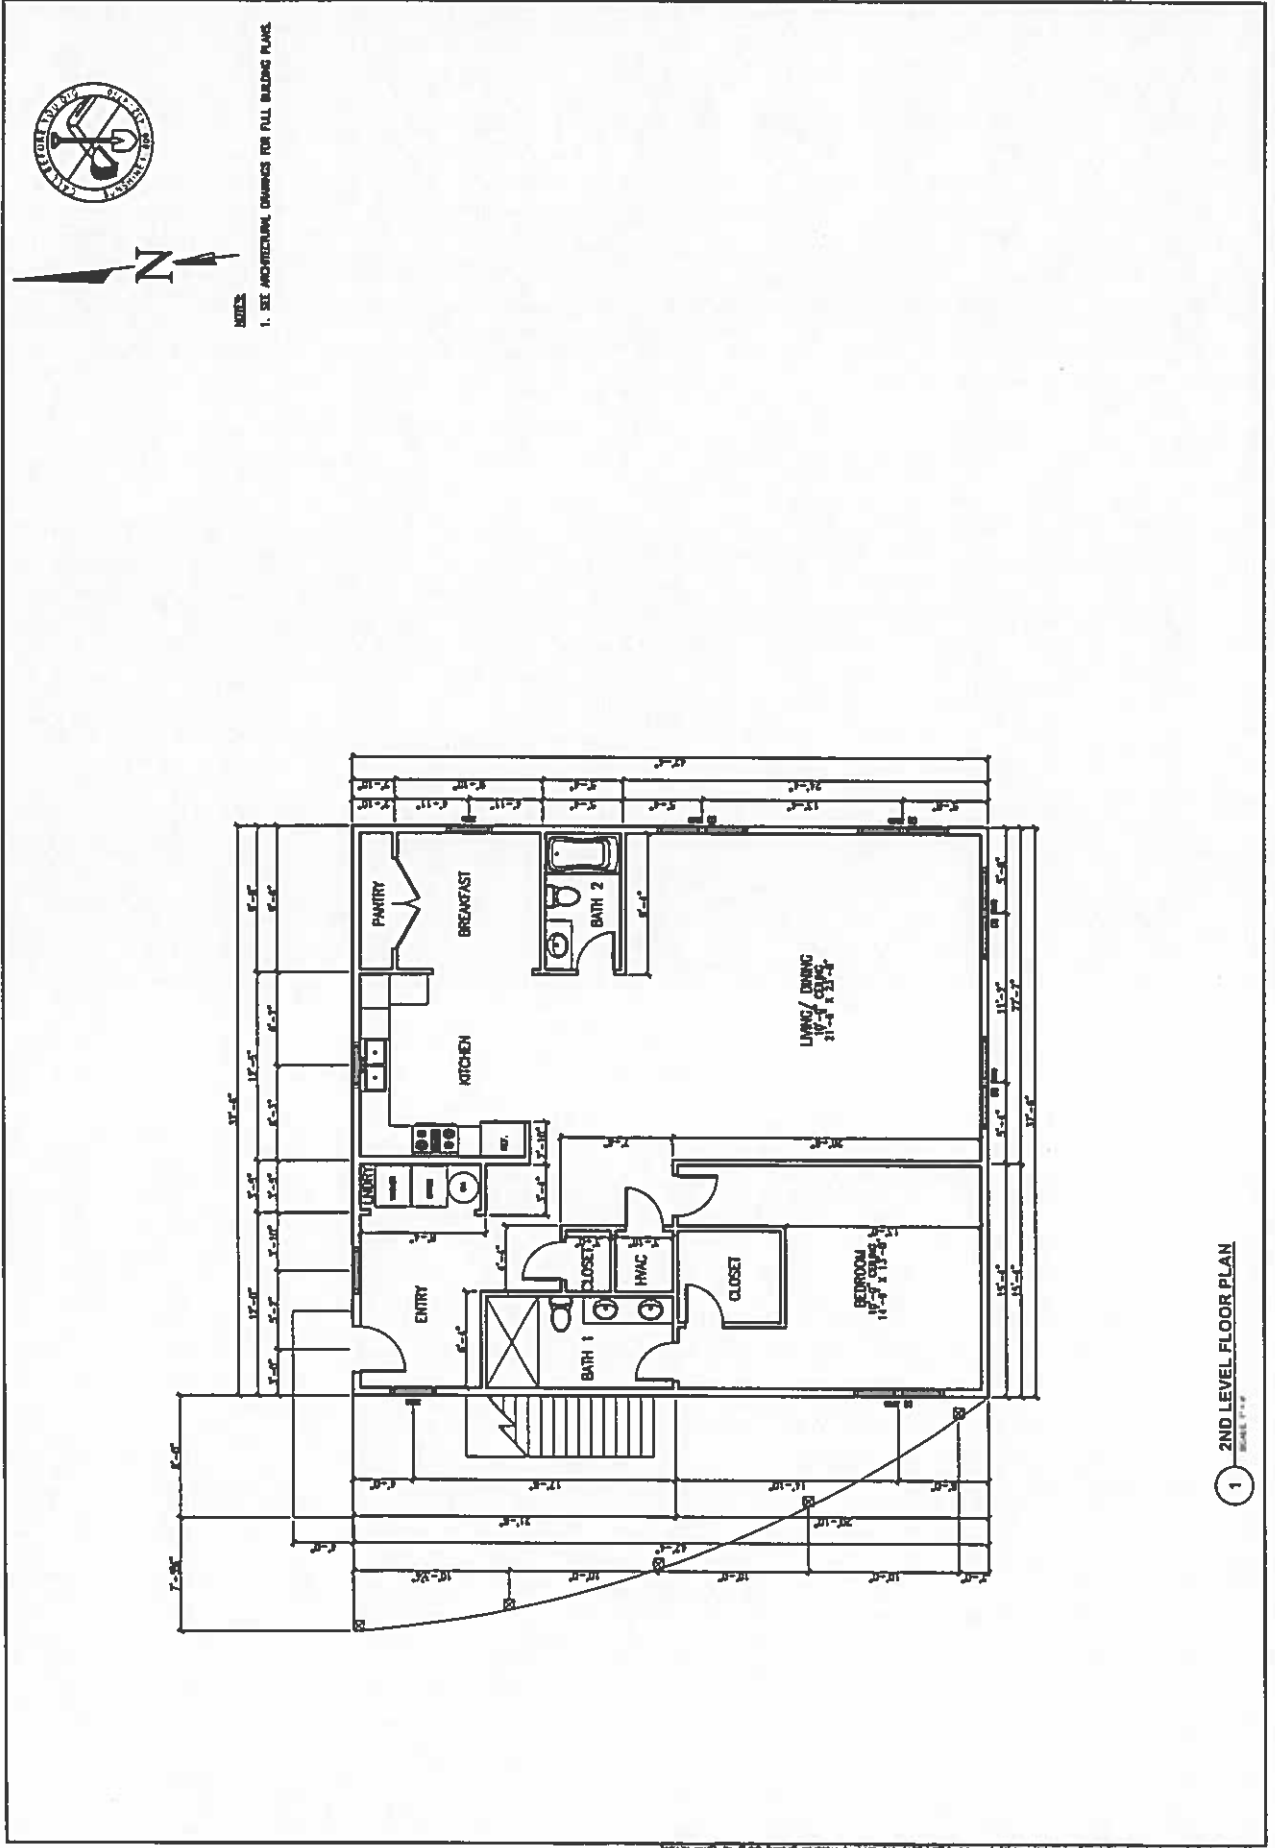


1 2ND LEVEL FLOOR PLAN
SCALE 1/8" = 1'-0"

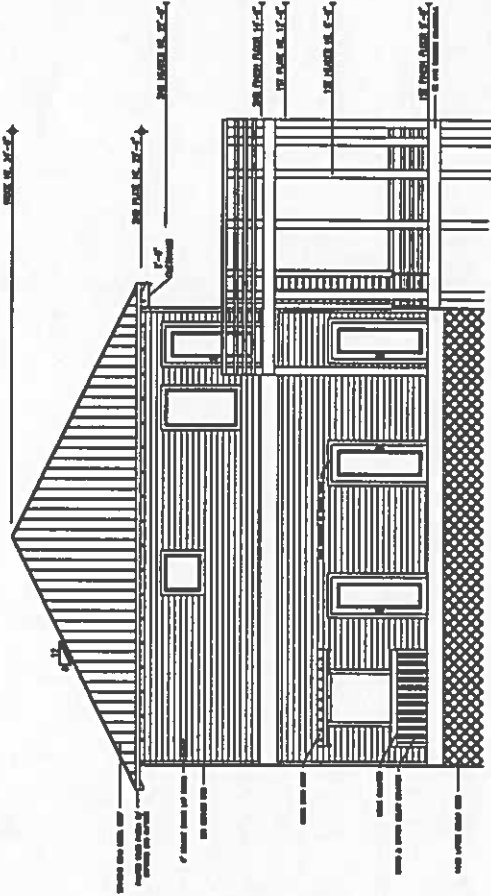


4 NORTH ELEVATION
SCALE 1" = 8'

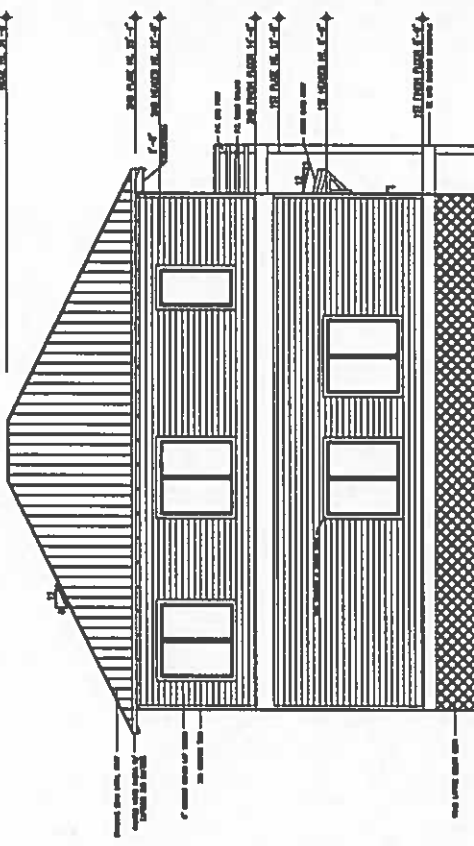

EAST ELEVATION
SCALE: 1" = 8'

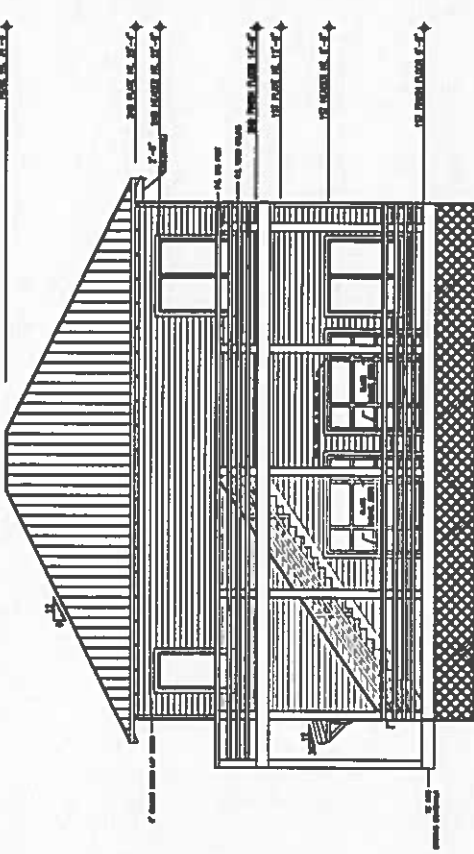

2 **WEST ELEVATION**
SCALE: 1" = 8'

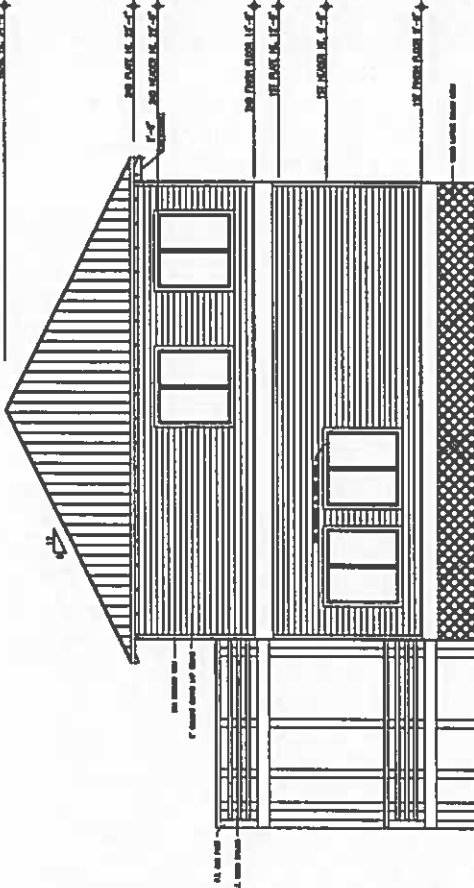

1 SOUTH ELEVATION
SCALE: 1" = 2'